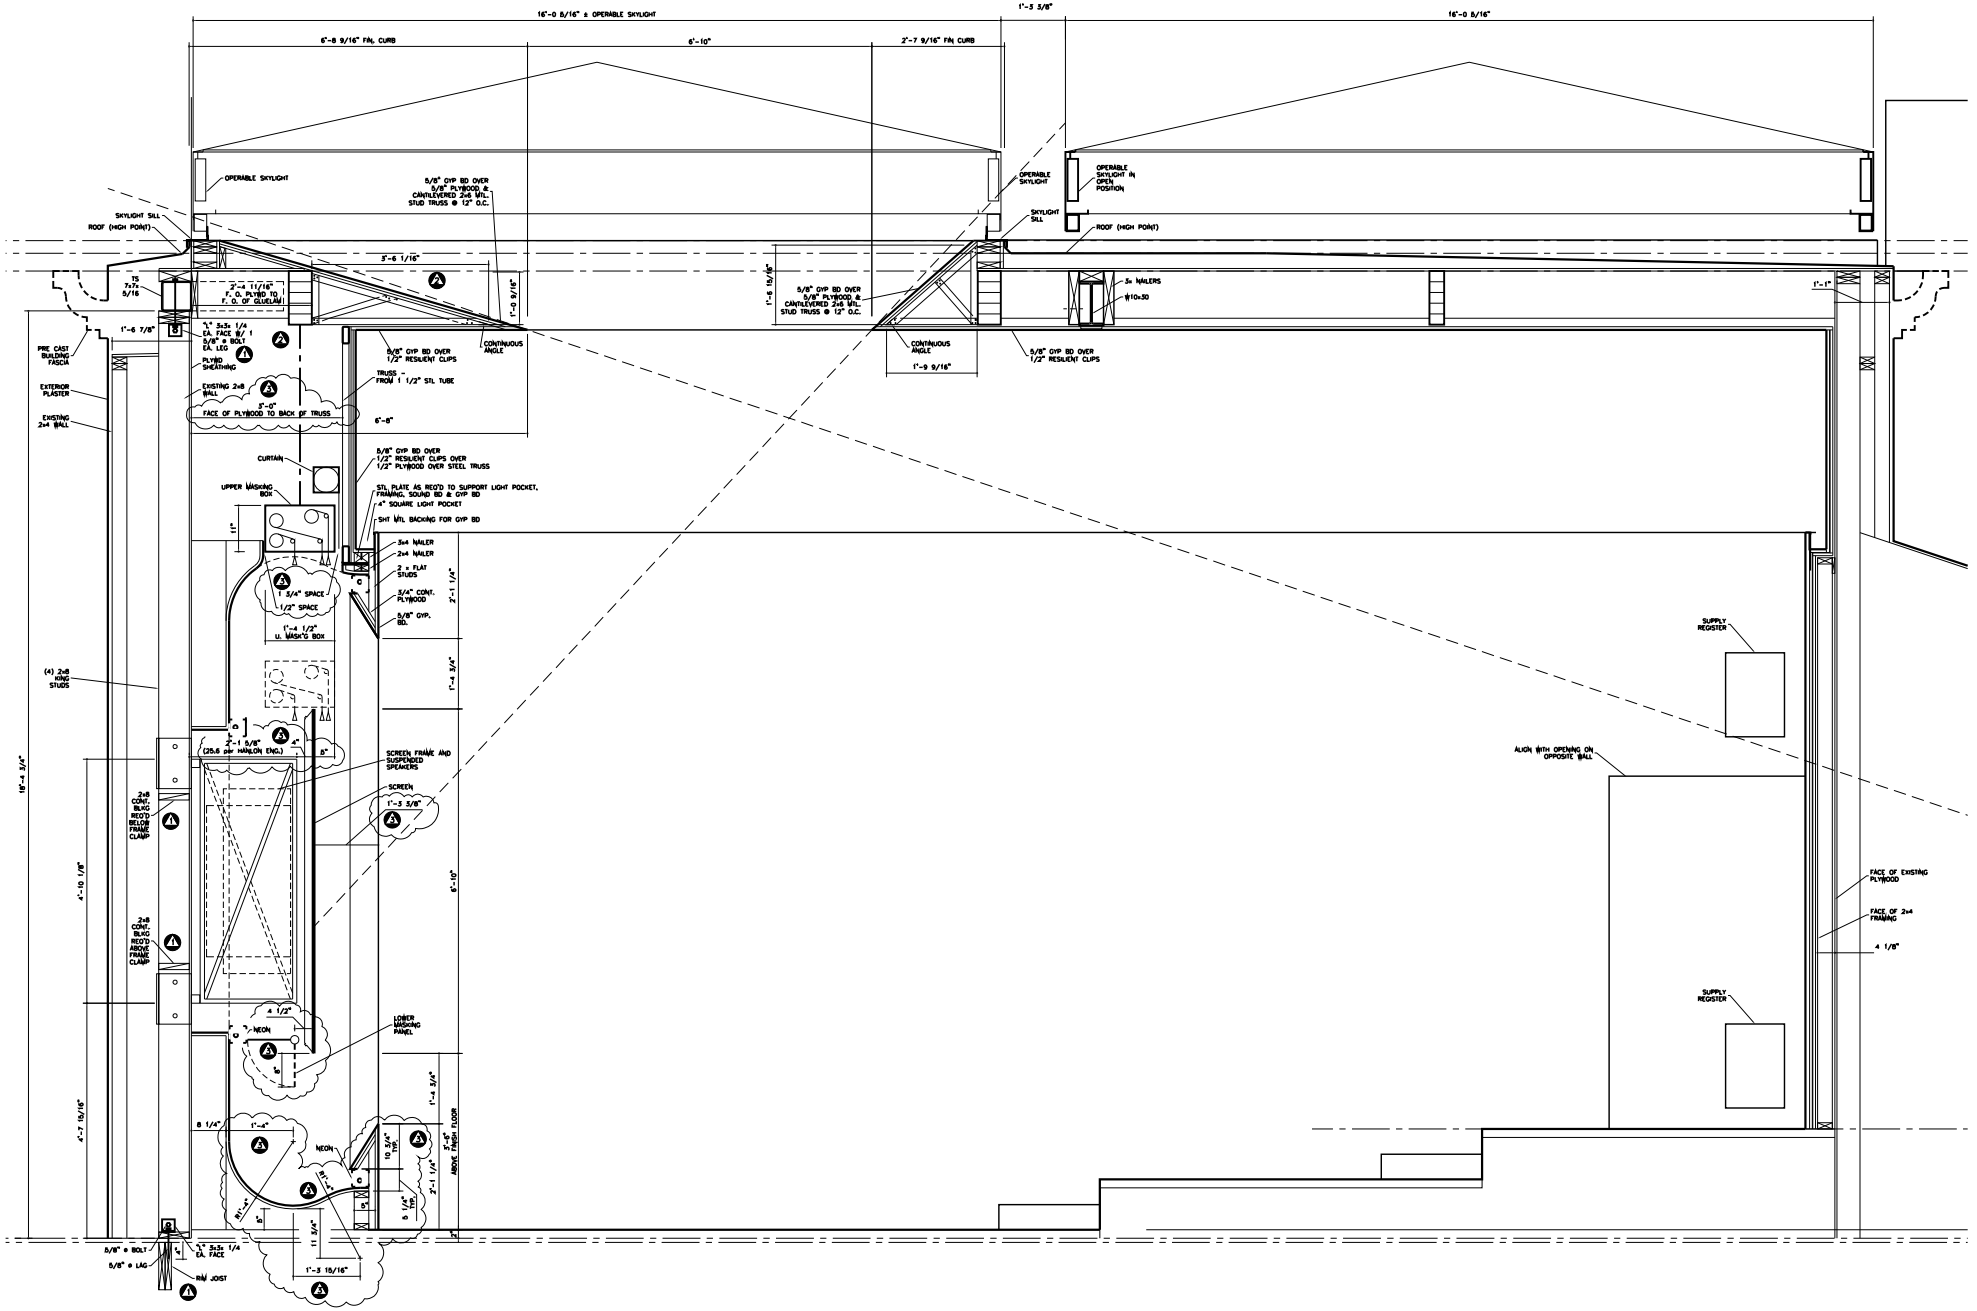
16'-0 5/16" ± OPERABLE SKYLIGHT
1'-3 3/8"
16'-0 5/16"
6'-8 9/16" FIN. CURB
6'-10"
2'-7 9/16" FIN CURB
OPERABLE SKYLIGHT
5/8" GYP BD OVER 5/8" PLYWOOD & CANTILEVERED 2x6 MTL. STUD TRUSS @ 12" O.C.
OPERABLE SKYLIGHT IN OPEN POSITION
SKYLIGHT SILL
ROOF (HIGH POINT)
3'-6 1/16"
2'-4 11/16" F. O. PLYWD TO F. O. OF GLUELAM
5/8" GYP BD OVER 5/8" PLYWOOD & CANTILEVERED 2x6 MTL. STUD TRUSS @ 12" O.C.
3x NAILERS
W10x30
1'-1"
1'-0 9/16"
1'-6 15/16"
1'-6 7/8"
PRE CAST BUILDING FASCIA
EXTERIOR PLASTER
EXISTING 2x4 WALL
PLYWD SHEATHING
EXISTING 2x8 WALL
3'-0" FACE OF PLYWOOD TO BACK OF TRUSS
5/8" GYP BD OVER 1/2" RESILIENT CLIPS
CONTINUOUS ANGLE
TRUSS - FROM 1 1/2" STL TUBE
6'-8"
1'-9 9/16"
CURTAIN
UPPER MASKING BOX
5/8" GYP BD OVER 1/2" RESILIENT CLIPS OVER 1/2" PLYWOOD OVER STEEL TRUSS
STL PLATE AS REQ'D TO SUPPORT LIGHT POCKET, FRAMING, SOUND BD & GYP BD
4" SQUARE LIGHT POCKET
SHT MTL BACKING FOR GYP BD
3x4 NAILER
2x4 NAILER
2 x FLAT STUDS
3/4" CONT. PLYWOOD
5/8" GYP. BD.
1 3/4" SPACE
1/2" SPACE
1'-4 1/2" U. MASK'G BOX
2'-1 1/4"
1'-4 3/4"
(4) 2x8 KING STUDS
2'-1 5/8" (25.6 per HANLON ENG.)
SCREEN FRAME AND SUSPENDED SPEAKERS
SCREEN
1'-3 3/8"
2x8 CONT. BLKG REQ'D BELOW FRAME CLAMP
2x8 CONT. BLKG REQ'D ABOVE FRAME CLAMP
18'-4 3/4"
4'-10 1/8"
4'-7 15/16"
6'-10"
4 1/2"
NEON
LOWER MASKING PANEL
1'-4 3/4"
8 1/4"
1'-4"
NEON
10 3/4" TYP.
5'-6" ABOVE FINISH FLOOR
2'-1 1/4"
5 1/4" TYP.
11 3/4"
1'-3 15/16"
5/8" ø BOLT
5/8" ø LAG
RIM JOIST
SUPPLY REGISTER
ALIGN WITH OPENING ON OPPOSITE WALL
FACE OF EXISTING PLYWOOD
FACE OF 2x4 FRAMING
4 1/8"
SUPPLY REGISTER